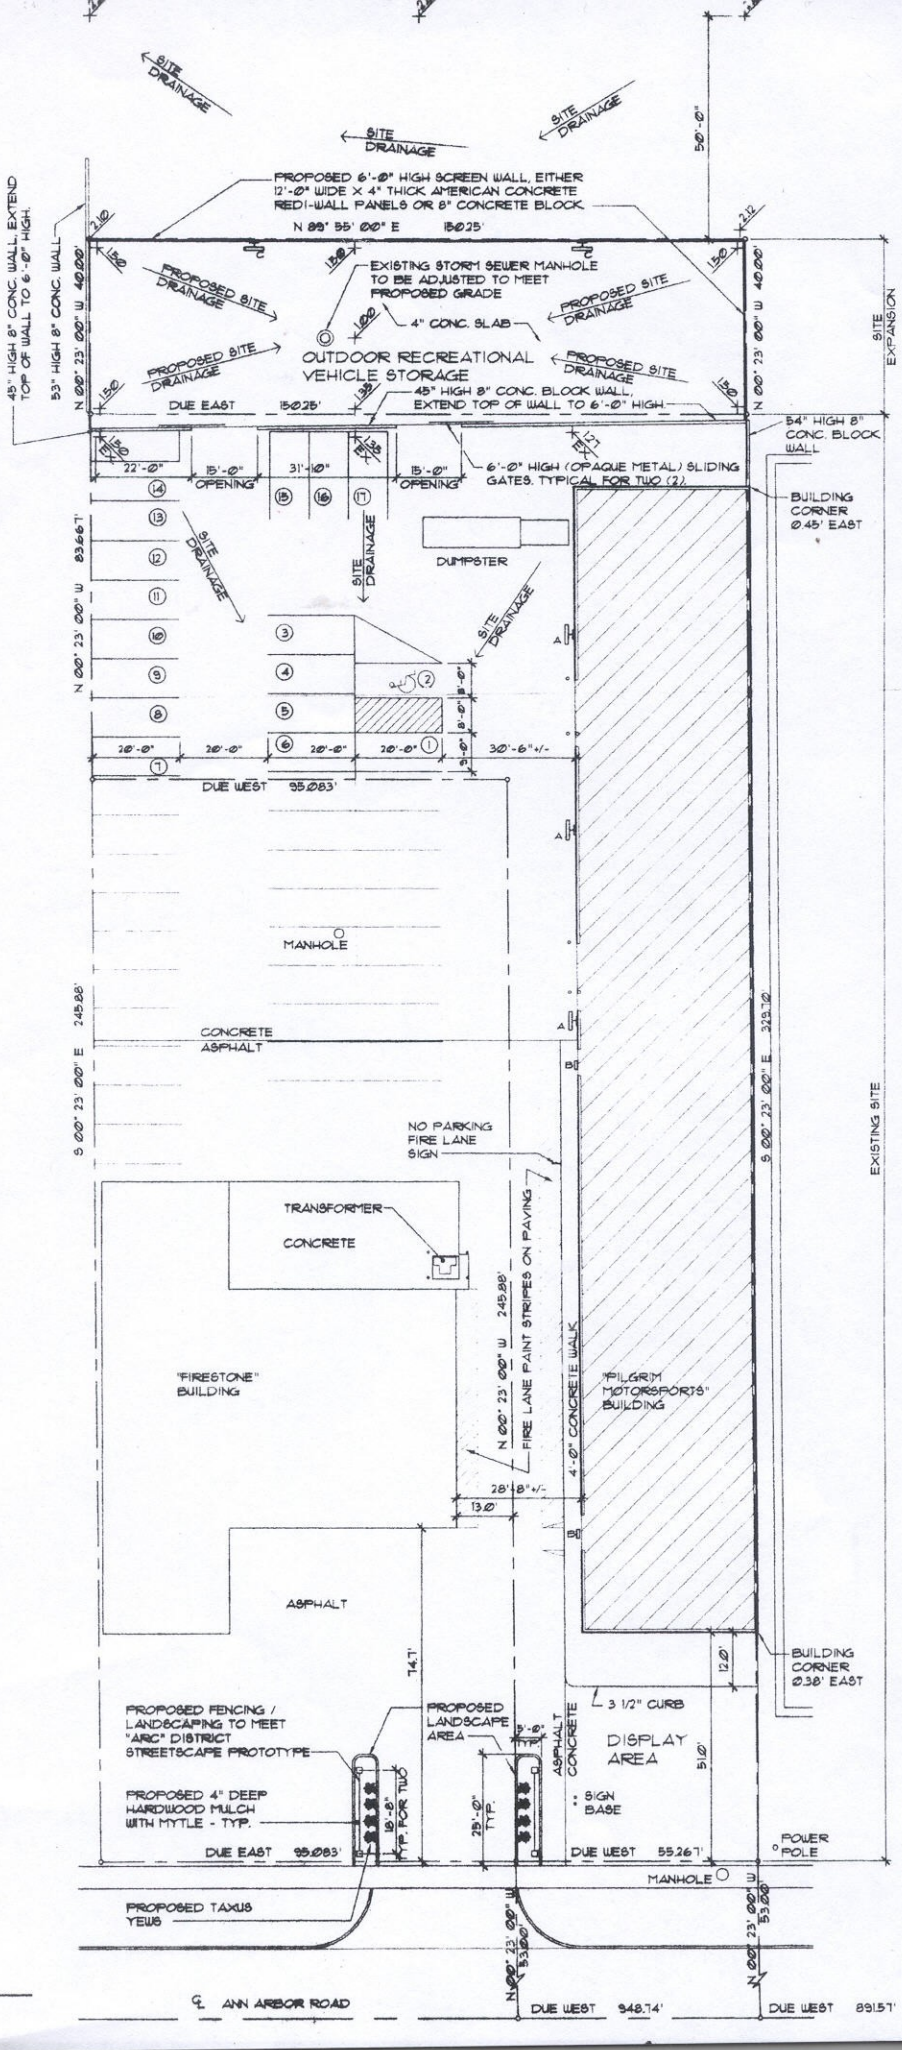

NORTH

SITE PLAN

SCALE: 1" = 20'-0"